AUTHORITY STAMP:

KEY PLAN:

GENERAL NOTES:

1. ALL LEVELS AND PLOT COORDINATES INDICATED ARE IN METERS AND ARE FLOOR FINISH LEVEL OR TOP OF WALL LEVEL UNLESS NOTED OTHERWISE (U.N.O.).
2. DO NOT SCALE THIS DRAWING FOR THE PURPOSE OF MEASUREMENT. REFER WRITTEN DIMENSIONS WHICH ARE IN MILLIMETERS.
3. REFER TO RELEVANT SURVEY, STRUCTURAL, BUILDING SERVICES, INTERIORS, LANDSCAPE AND ALL SPECIALIST CONSULTANTS DRAWINGS AND SPECIFICATIONS BEFORE PROCEEDING WITH THE WORKS.
4. DETAIL DRAWINGS SHOWN ARE INDICATIVE OF DESIGN INTENT. CONTRACTOR TO SUBMIT SHOP DRAWINGS AND SAMPLES AS PER SPECIFICATIONS TO DESIGNER'S APPROVAL PRIOR TO CONSTRUCTION OR FABRICATION.
5. CONSTRUCTION MUST CONFORM TO ALL APPLICABLE CODES AND REQUIREMENTS OF STATUTORY AUTHORITIES AS APPLICABLE.
6. THE CONTRACTOR USING DRAWINGS NOT SPECIFICALLY MARKED "ISSUED FOR CONSTRUCTION" MUST ASSUME FULL RESPONSIBILITY AND BEAR COSTS FOR ANY CORRECTIONS AND DAMAGES RESULTING FROM THE WORK.
7. THE CONTRACTOR SHALL VERIFY THE CONTENT OF THIS DRAWING AND SHALL NOTIFY THE CONSULTANTS IN WRITING OF ANY DEVIATION OR DISCREPANCY.
8. CORRECTNESS, BUILDABILITY, AND STABILITY OF THE CONSTRUCTION SHALL REMAIN SOLE RESPONSIBILITY OF THE CONTRACTOR.
9. THIS DRAWING, THE DESIGNS, AND DETAILS SHOWN ARE THE COPYRIGHT OF STUDIO 360 AND SHALL NOT BE COPIED OR REPRODUCED IN ANY FORM WITHOUT THEIR WRITTEN CONSENT.
10. SITE DATUM FOR +0.00M = +0.00M DMD LVL.

REVISIONS:

NO.	DATE	REVISION DESCRIPTION	CHK.	APPR.
01	16.OCT.2023	FOR PRELIMINARY APPROVAL	SE	DP
00	03.SEP.2023	FOR PRELIMINARY APPROVAL	SE	DP

STATUS: FOR APPROVAL

PROJECT TITLE:

AZIZI VENICE

PROPOSED 3B+G+11
COMMERCIAL & RESIDENTIAL BUILDING
PLOT AV.BD.A002
DUBAI SOUTH

OWNER/ DEVELOPER:

AZIZI DEVELOPMENTS

LEAD CONSULTANT:

STUDIO 360

DRAWN: --	SCALE: 1:200
REVIEWED: --	DATE: 14.NOV.2023
APPROVED: --	DM: --

DWG. TITLE:

FIRST_FLOOR_PLAN

PROJ. NO.	DWG. NO.	REV. NO.
1117.02	A-106	00

SHEET SIZE - **A1**

Copyright© 2023 by Studio 360 Design Consultancy

File Path: Z:\PROJECTS\2023\1117.04 VENICE AV.BD.A.002\04_ARC_DD\04.04_DETAILED_DESIGN\04.04.02_CAD\04.05.02.02_DRAWINGS\A_106_FIRST_FLOOR_PLAN.dwg Save Date: 15-Nov-23 Saved By:Muhammed Fiyaal

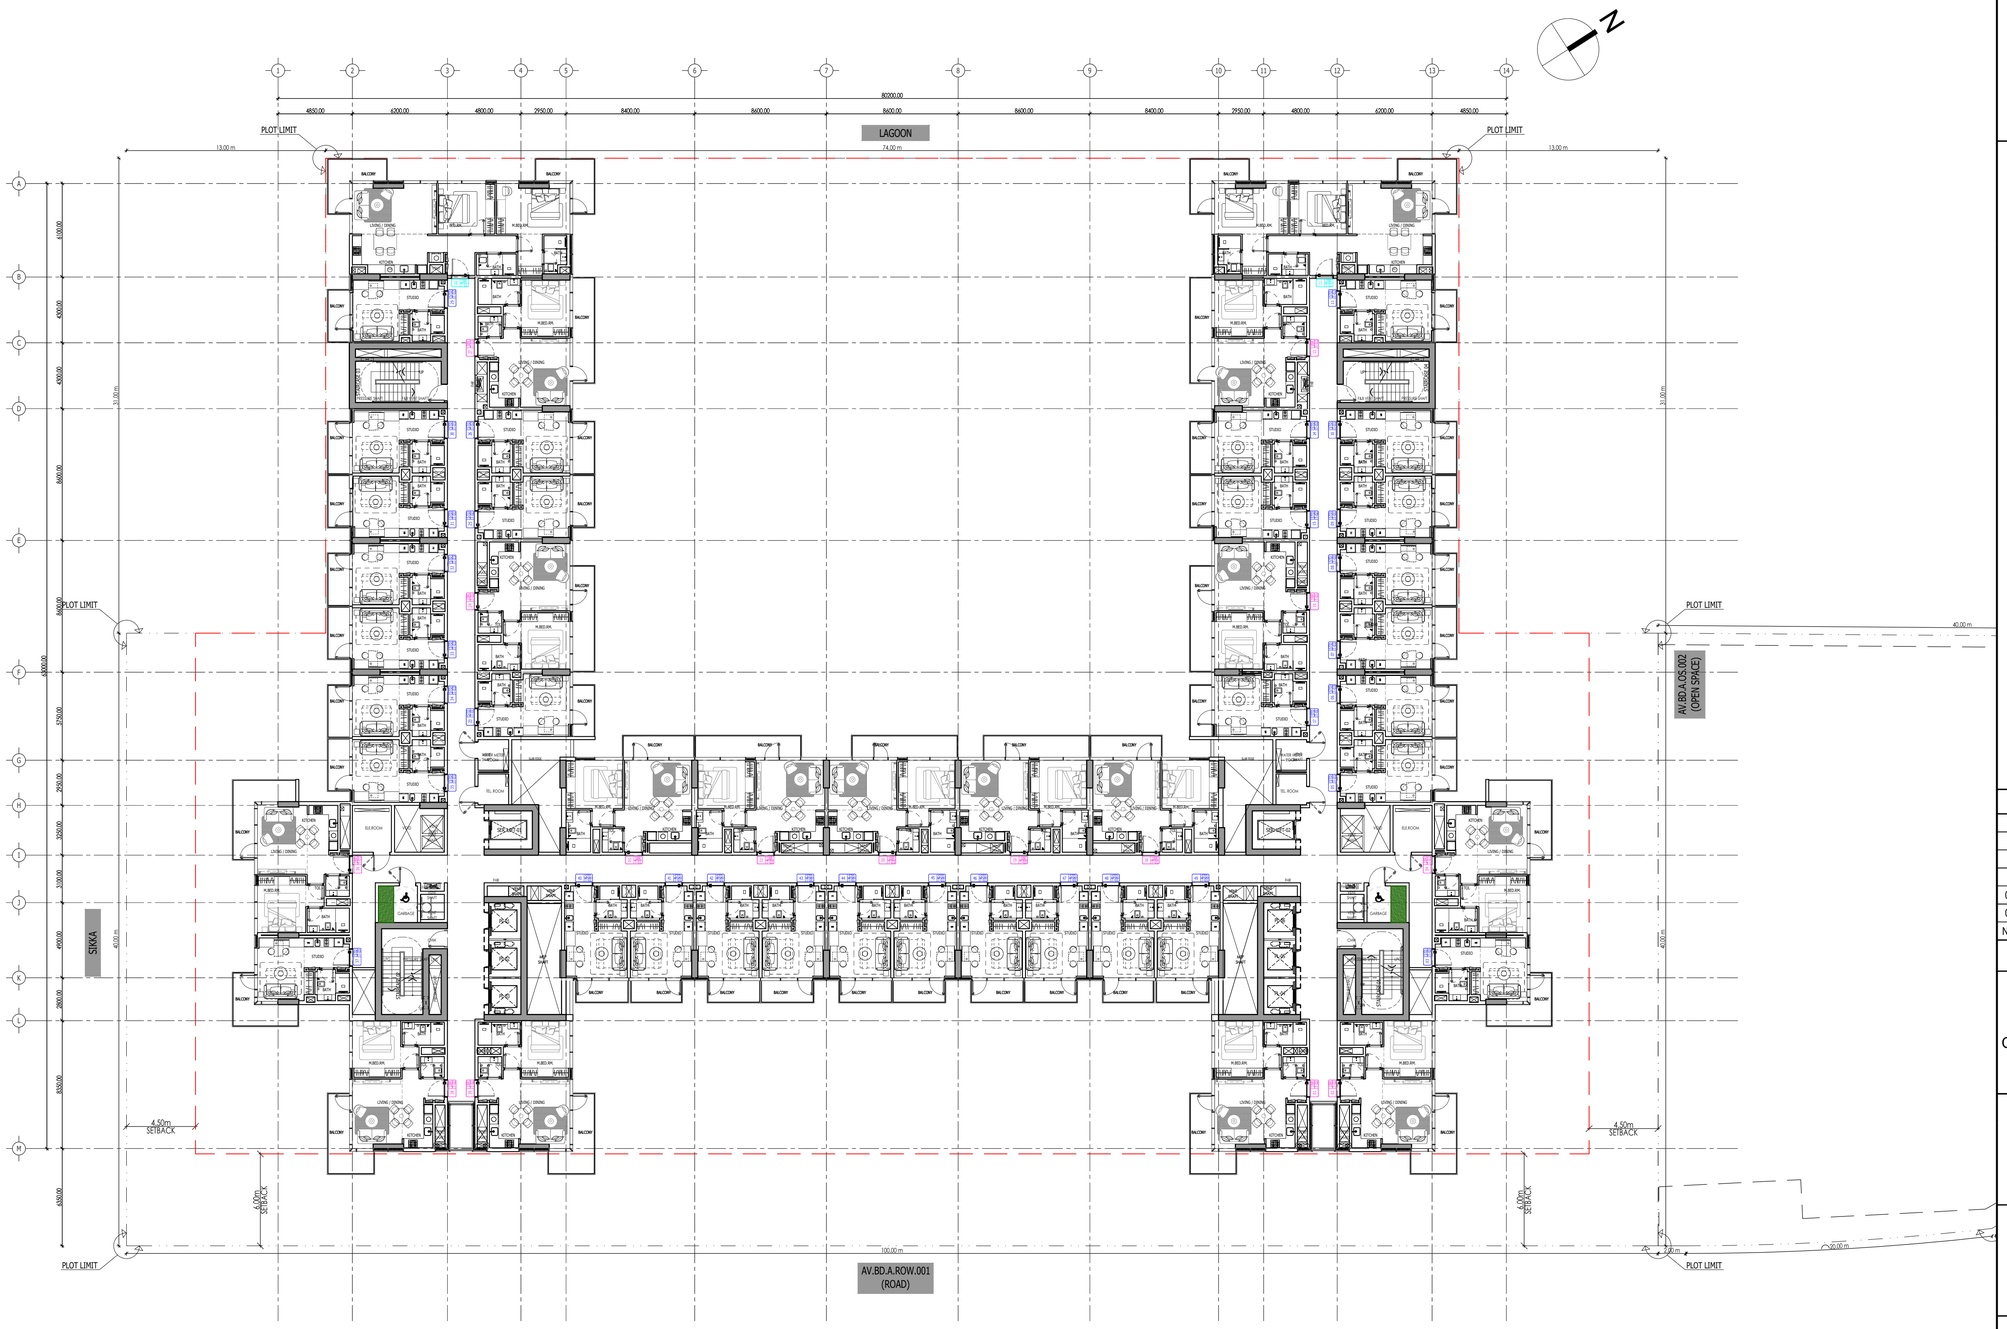

AUTHORITY STAMP:

KEY PLAN:

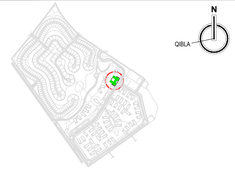

GENERAL NOTES:

1. ALL LEVELS AND PLOT COORDINATES INDICATED ARE IN METERS AND ARE FLOOR FINISH LEVEL OR TOP OF WALL LEVEL UNLESS NOTED OTHERWISE (U.N.O.).
2. DO NOT SCALE THIS DRAWING FOR THE PURPOSE OF MEASUREMENT. REFER WRITTEN DIMENSIONS WHICH ARE IN MILLIMETERS.
3. REFER TO RELEVANT SURVEY, STRUCTURAL, BUILDING SERVICES, INTERIORS, LANDSCAPE AND ALL SPECIALIST CONSULTANTS DRAWINGS AND SPECIFICATIONS BEFORE PROCEEDING WITH THE WORKS.
4. DETAIL DRAWINGS SHOWN ARE INDICATIVE OF DESIGN INTENT. CONTRACTOR TO SUBMIT SHOP DRAWINGS AND SAMPLES AS PER SPECIFICATIONS TO DESIGNER'S APPROVAL PRIOR TO CONSTRUCTION OR FABRICATION.
5. CONSTRUCTION MUST CONFORM TO ALL APPLICABLE CODES AND REQUIREMENTS OF STATUTORY AUTHORITIES AS APPLICABLE.
6. THE CONTRACTOR USING DRAWINGS NOT SPECIFICALLY MARKED "ISSUED FOR CONSTRUCTION" MUST ASSUME FULL RESPONSIBILITY AND BEAR COSTS FOR ANY CORRECTIONS AND DAMAGES RESULTING FROM THE WORK.
7. THE CONTRACTOR SHALL VERIFY THE CONTENT OF THIS DRAWING AND SHALL NOTIFY THE CONSULTANTS IN WRITING OF ANY DEVIATION OR DISCREPANCY.
8. CORRECTNESS, BUILDABILITY, AND STABILITY OF THE CONSTRUCTION SHALL REMAIN SOLE RESPONSIBILITY OF THE CONTRACTOR.
9. THIS DRAWING, THE DESIGNS, AND DETAILS SHOWN ARE THE COPYRIGHT OF STUDIO 360 AND SHALL NOT BE COPIED OR REPRODUCED IN ANY FORM WITHOUT THEIR WRITTEN CONSENT.
10. SITE DATUM FOR +0.00M = +0.00M DMD LVL.

REVISIONS:

NO.	DATE	REVISION DESCRIPTION	CHK.	APPR.
01	16.OCT.2023	FOR PRELIMINARY APPROVAL	SE	DP
00	03.SEP.2023	FOR PRELIMINARY APPROVAL	SE	DP

STATUS: FOR APPROVAL

PROJECT TITLE:

AZIZI VENICE

PROPOSED 3B+G+11
COMMERCIAL & RESIDENTIAL BUILDING
PLOT AV.BD.A002
DUBAI SOUTH

OWNER/ DEVELOPER:

AZIZI DEVELOPMENTS

LEAD CONSULTANT:

STUDIO 360

DRAWN: --	SCALE: 1:200
REVIEWED: --	DATE: 14.NOV.2023
APPROVED: --	DM: --

DWG. TITLE:

2ND TO 10TH_FLOOR_PLAN

PROJ. NO.	DWG. NO.	REV. NO.
1117.02	A-107	00

SHEET SIZE - **A1**

File Path: Z:\PROJECTS\20231117.04 VENICE AV.BD.A 002\04_ARC_DD\04.04_DETAILED_DESIGN\04.04.02_CAD\04.05.02.02_DRAWINGS\A_107 2ND TO 10TH_FLOOR_PLAN.dwg Save Date: 15-Nov-23 Saved By:Muhammad Fyzal

Copyright© 2023 by Studio 360 Design Consultancy

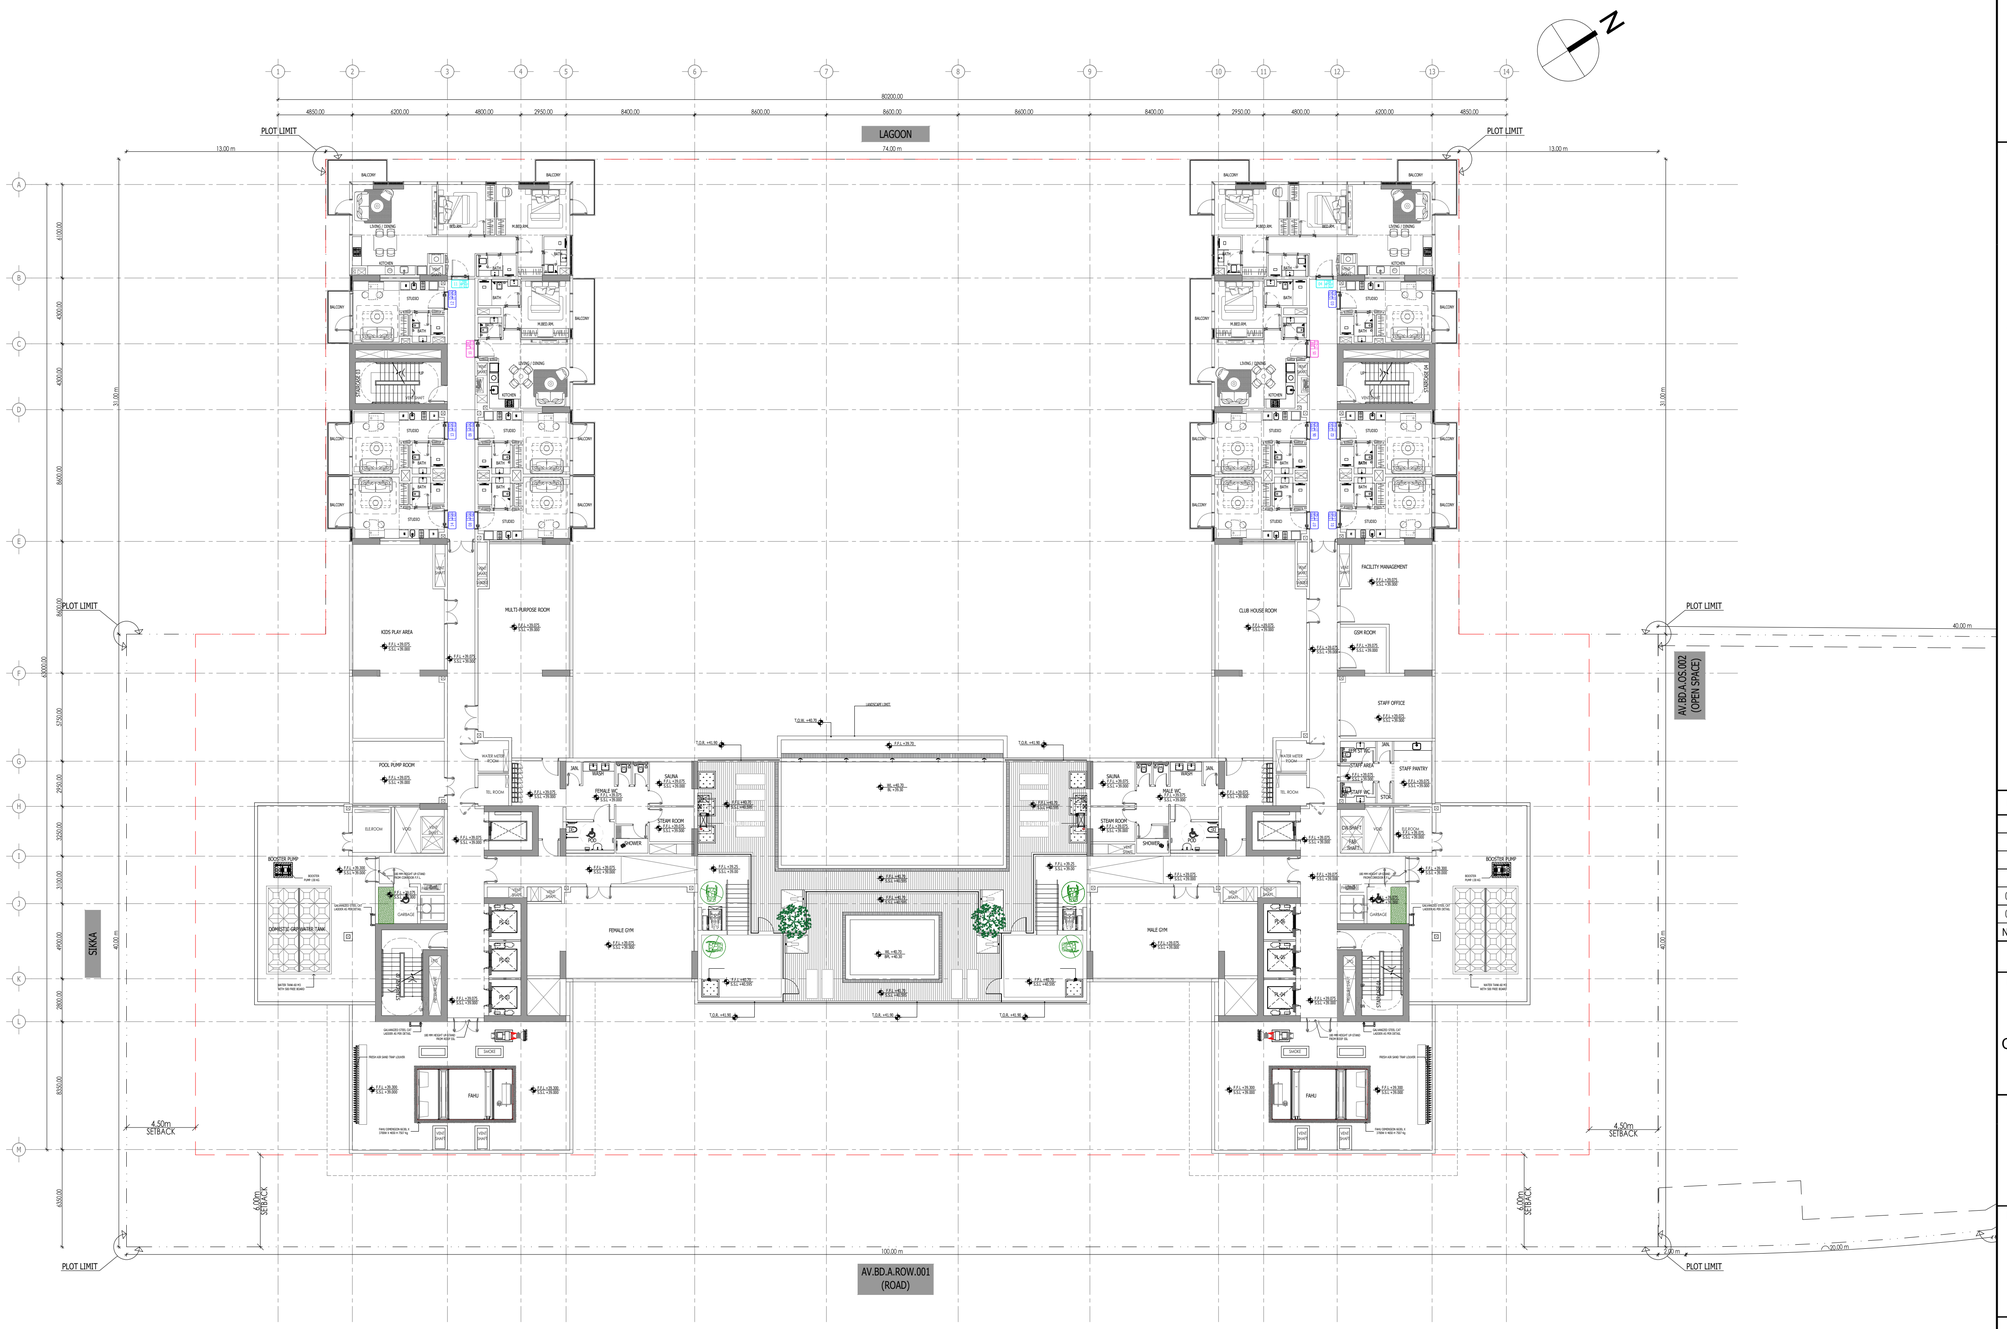

AUTHORITY STAMP:

KEY PLAN:

GENERAL NOTES:

1. ALL LEVELS AND PLOT COORDINATES INDICATED ARE IN METERS AND ARE FLOOR FINISH LEVEL OR TOP OF WALL LEVEL UNLESS NOTED OTHERWISE (U.N.O.).
2. DO NOT SCALE THIS DRAWING FOR THE PURPOSE OF MEASUREMENT. REFER WRITTEN DIMENSIONS WHICH ARE IN MILLIMETERS.
3. REFER TO RELEVANT SURVEY, STRUCTURAL, BUILDING SERVICES, INTERIORS, LANDSCAPE AND ALL SPECIALIST CONSULTANTS DRAWINGS AND SPECIFICATIONS BEFORE PROCEEDING WITH THE WORKS.
4. DETAIL DRAWINGS SHOWN ARE INDICATIVE OF DESIGN INTENT. CONTRACTOR TO SUBMIT SHOP DRAWINGS AND SAMPLES AS PER SPECIFICATIONS TO DESIGNER'S APPROVAL PRIOR TO CONSTRUCTION OR FABRICATION.
5. CONSTRUCTION MUST CONFORM TO ALL APPLICABLE CODES AND REQUIREMENTS OF STATUTORY AUTHORITIES AS APPLICABLE.
6. THE CONTRACTOR USING DRAWINGS NOT SPECIFICALLY MARKED "ISSUED FOR CONSTRUCTION" MUST ASSUME FULL RESPONSIBILITY AND BEAR COSTS FOR ANY CORRECTIONS AND DAMAGES RESULTING FROM THE WORK.
7. THE CONTRACTOR SHALL VERIFY THE CONTENT OF THIS DRAWING AND SHALL NOTIFY THE CONSULTANTS IN WRITING OF ANY DEVIATION OR DISCREPANCY.
8. CORRECTNESS, BUILDABILITY, AND STABILITY OF THE CONSTRUCTION SHALL REMAIN SOLE RESPONSIBILITY OF THE CONTRACTOR.
9. THIS DRAWING, THE DESIGNS, AND DETAILS SHOWN ARE THE COPYRIGHT OF STUDIO 360 AND SHALL NOT BE COPIED OR REPRODUCED IN ANY FORM WITHOUT THEIR WRITTEN CONSENT.
10. SITE DATUM FOR +0.00M = +0.00M DMD LVL.

REVISIONS:

NO.	DATE	REVISION DESCRIPTION	CHK.	APPR.
01	16.OCT.2023	FOR PRELIMINARY APPROVAL	SE	DP
00	03.SEP.2023	FOR PRELIMINARY APPROVAL	SE	DP

STATUS: FOR APPROVAL

PROJECT TITLE:

AZIZI VENICE

PROPOSED 3B+G+11
COMMERCIAL & RESIDENTIAL BUILDING
PLOT AV.BD.A002
DUBAI SOUTH

OWNER/ DEVELOPER:

AZIZI DEVELOPMENTS

LEAD CONSULTANT:

STUDIO 360

DRAWN: --	SCALE: 1:200
REVIEWED: --	DATE: 14.NOV.2023
APPROVED: --	DM: --

DWG. TITLE:

11TH_FLOOR_PLAN

PROJ. NO.	DWG. NO.	REV. NO.
1117.02	A-108	00

SHEET SIZE - **A1**

Copyright © 2023 by Studio 360 Design Consultancy

File Path: Z:\PROJECTS\2023\1117.04 VENICE AV.BD.A.002\04_ARC_DD\04.04_DETAILED_DESIGN\04.02_CAD\04.02.02_DRAWINGS\A_108_11TH_FLOOR_PLAN.dwg Save Date: 15-Nov-23 Saved By:Muhammad Fajal